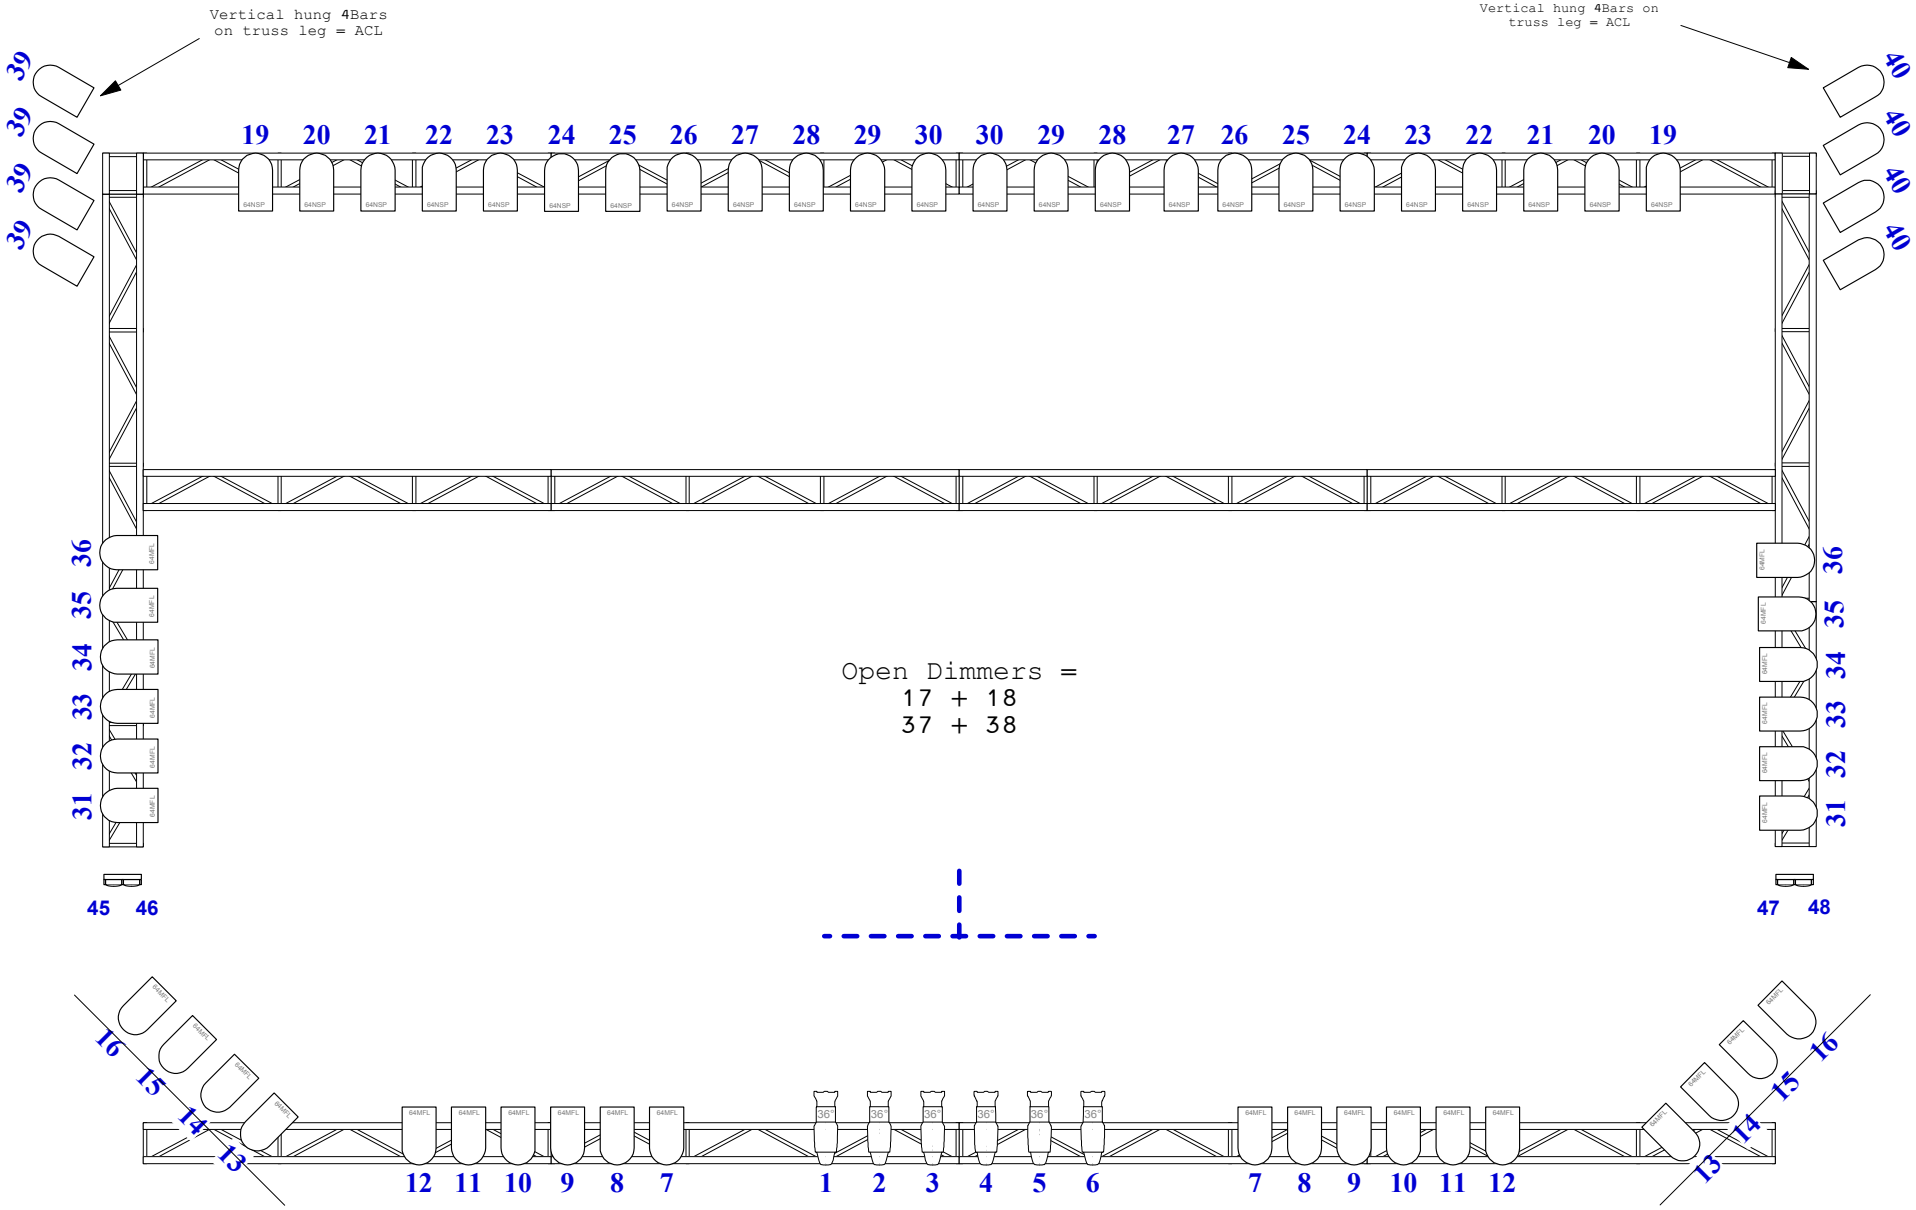

The Showbox SODO

House Lighting Plot

Updated: August 2011

Notes:

*** This plot is not in any scale at all. Use for patching reference only.**

*** Gel colors are changed nightly - please contact venue with color requests.**

CONTROL BOARD: Avolites Pearl Tiger

DIMMERS: 48- 2.4K channels

ADDITIONAL POWER: *200A 3∅ Cam-locks SL - all female cam plugs - neutral/ground turnarounds may be required.

To place a power distro Stage Right, 50' of feeder is needed. Lighting power is shared between house system and tour augments.

House DMX: 2 - 5pinDMX lines & 2- 3pinDMX lines from US to FOH desk.

Circuit

Dimmer

64MFL